



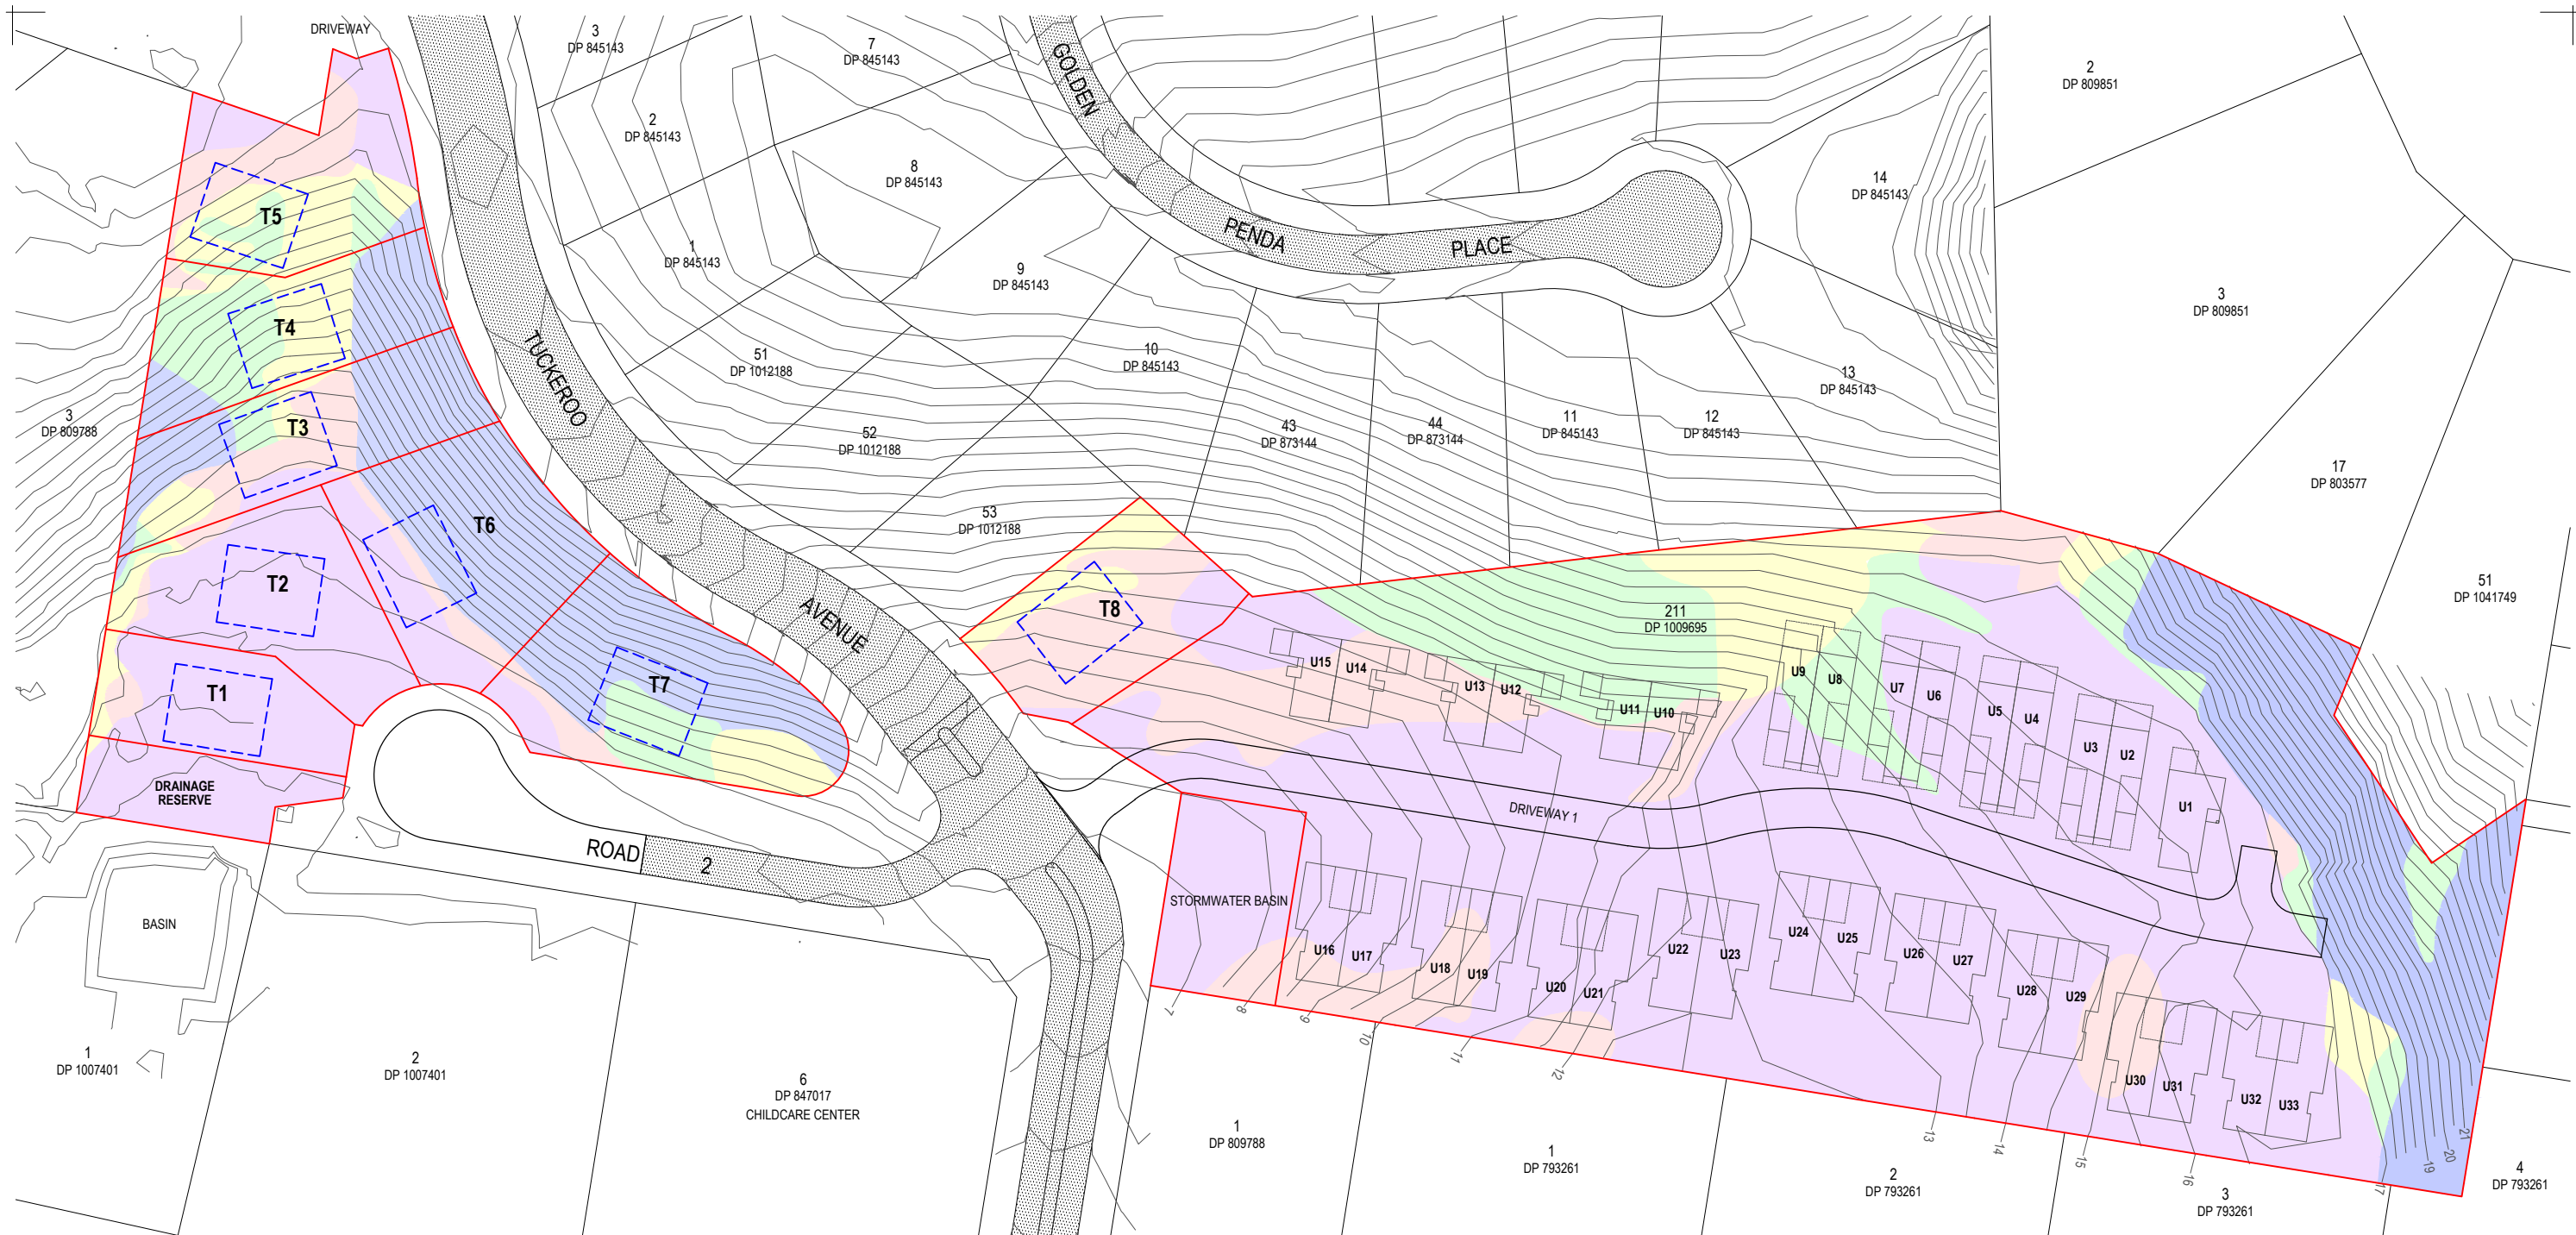

LEGEND

- CONCEPT SUBDIVISION LAYOUT
- SLOPE 0% - 10%
- SLOPE 10% - 15%
- SLOPE 15% - 20%
- SLOPE 20% - 25%
- SLOPE 25% - 33%
- 12m x 15m INDICATIVE BUILDING ENVELOPE

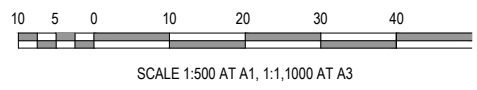

B	FOR SUBMISSION	WF	WF	16.07.2025
Iss	Description	Des	Drw	Date
			Appd	

GAINSPLEY PTY LTD
PROPOSED RESIDENTIAL DEVELOPMENT
LOT 32 IN DP 1169053
TUCKEROO AVENUE, MULLUMBIMBY

CONCEPT SUBDIVISION PLAN
SLOPE ANALYSIS
0.5m EXISTING CONTOURS

Scale: 1:1,000 at A3 CAD file: 1003-SA1B.dwg
Datum: AHD CivilCAD file: -



CivilTech Consulting Engineers
Ph. 0431 065 645
PO BOX 4285
Goomellabah NSW 2480
www.civiltch.net.au

Sheet No.
1 of 1

Dwg. No.
1003-SA1

Issue
B